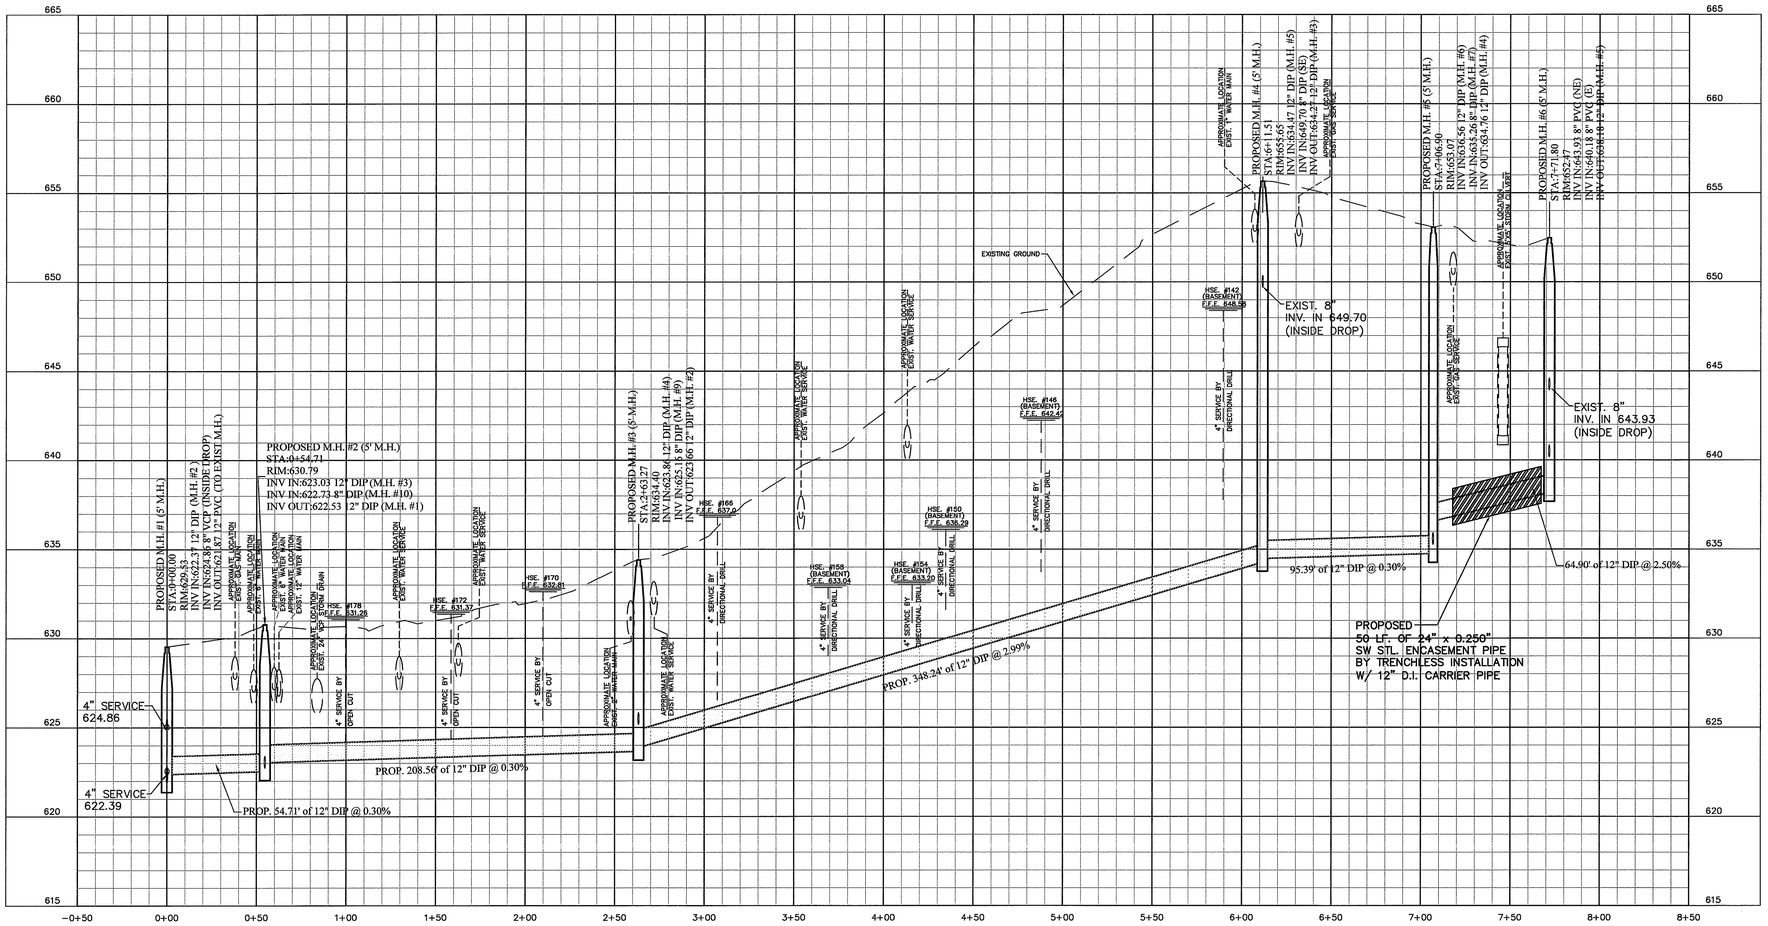

NOTES:

1) CONTRACTOR(S) ARE RESPONSIBLE FOR ESTABLISHING GRADES FOR ALL 4" SANITARY SEWER SERVICE LINES. ALL SERVICE LINES SHALL BE INSTALLED AT A MIN. OF 1.00% GRADE AND/OR MEET ALL CURRENT REQUIREMENTS OF THE NORTH CAROLINA BUILDING & PLUMBING CODE.

VERTICAL DATUM IS NGVD 1929

PROTECTION OF EXISTING UTILITIES

THE CONTRACTOR SHALL CONTACT THE APPROPRIATE AGENCY FOR THE EXACT FIELD LOCATIONS OF ALL WATER, SEWER, ELECTRIC, TELEPHONE, TELEVISION AND ANY OTHER UNDERGROUND AND OVERHEAD UTILITY BEFORE STARTING CONSTRUCTION. THE OMISSION FROM OR THE INCLUSION OF UTILITY LOCATIONS ON THE CONTRACT DRAWINGS IS NOT TO BE CONSIDERED AS THE NONEXISTENCE OF OR A DEFINITE LOCATION OF EXISTING UTILITIES. IT SHALL BE THE RESPONSIBILITY OF THE CONTRACTOR TO VERIFY THE LOCATION AND DEPTH OF ALL UNDERGROUND UTILITIES ALONG THE ROUTE OF WORK.

THE FOLLOWING LISTING OF UTILITY COMPANIES (WHICH MAY OR MAY NOT BE COMPLETE) MAY HAVE EXISTING UNDERGROUND OR OVERHEAD UTILITIES IN THE CONTRACT VICINITY.

1. CITY OF CONCORD ..... (704) 920-5425
2. CONCORD TELEPHONE COMPANY 1-800 781-2257
3. WATER AND SEWER AUTHORITY OF CABARRUS COUNTY ..... (704) 786-1783
4. N.C. DEPT OF TRANSPORTATION
5. SOUTHERN BELL TELEPHONE
6. SOUTHERNNET INCORPORATED
7. AT&T
8. TELECOM USA ..... (803) 548-0482, 1-800-868-5303
9. M.C.I. 1-800-288-6295, 1-800-624-9675
10. TIME WARNER CABLE ..... (704) 276-1202
11. DUKE ENERGY ..... (704) 938-3156
12. PUBLIC SERVICE COMPANY 1-800-632-4949
13. SOUTHERN RAILWAY SYSTEM ..... (704) 782-1148
14. UNION ELECTRIC COMPANY 1-800-422-4389

NOTE: SOME OF THE ABOVE COMPANIES DO NOT SUBSCRIBE TO CAROLINA ONE CALL (FORMERLY ULOCO)
NORTH CAROLINA ONE CALL 1-800-632-4949

Concord NORTH CAROLINA High Performance Living

PREPARED BY
ENGINEERING DEPARTMENT
CITY OF CONCORD
P.O. BOX 308
CONCORD N.C. 28026
(704) 920-5425

NORTH CAROLINA PROFESSIONAL SEAL 17577 ENGINEER EDWARD ALBERTO BLANCO
9/21/12

Engineer's Seal

Surveyor's Seal

FRANKLIN AVE. SEWER LINE REPLACEMENT

PROJECT # : 2005-091

REV. #	DATE	DESCRIPTION	BY
1	9/21/12	(SANITARY SEWER LATERAL CLEAN-OUTS AT ROW)	
1	9/21/12	(SANITARY SEWER LATERAL REVISION TO HOUSE # 129)	

DESIGNED BY: SPR
DRAWN BY: EES
CHECKED BY: EAB
SCALE: AS SHOWN
DATE: 09/22/08
PROJECT NUMBER: 2005-091
SHEET: 2 OF: 6

G:\Engineering Projects\Projects\2005 Projects\2005-091 (Franklin Ave. Sewer Replacement)\Design Technical Data\ACAD\SUR\ 12X36.dwg Sep 21, 2012 - 12:51am