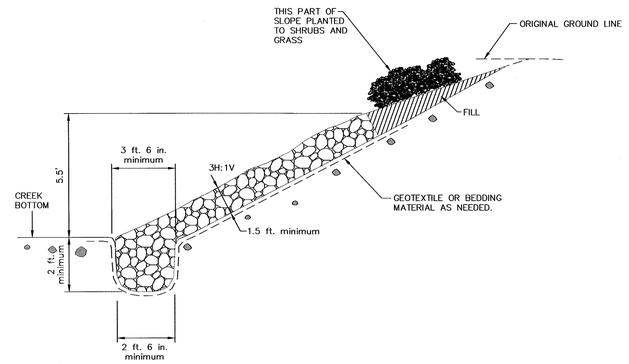

TYPICAL RIP RAP SECTION

SCALE: N.T.S.

CONSTRUCTION SPECIFICATIONS

1. SLOPE SHALL BE GRADED TO 3:1 OR FLATTER PRIOR TO PLACING FILTER. FILTER FABRIC, OR RIPRAP.
2. RIPRAP SHALL BE PLACED TO MAINTAIN A UNIFORM GRADATION. LARGER STONE SHALL BE PLACED AT THE TOE.
3. ENDS OF THE RIPRAP SHALL BE KEYED INTO A STABLE BANK. WHEN TYING INTO OTHER STRUCTURES, LARGER RIPRAP CAN BE LAID IN STEPS OR STACKS AS NEEDED TO FIT. STONES LARGER THAN THOSE DESIGNED FOR FLOW SHALL BE USED FOR THIS PURPOSE.
4. REMAINING DISTURBED AREAS SHALL BE GRADED AND PERMANENTLY SEEDED AND MULCHED.

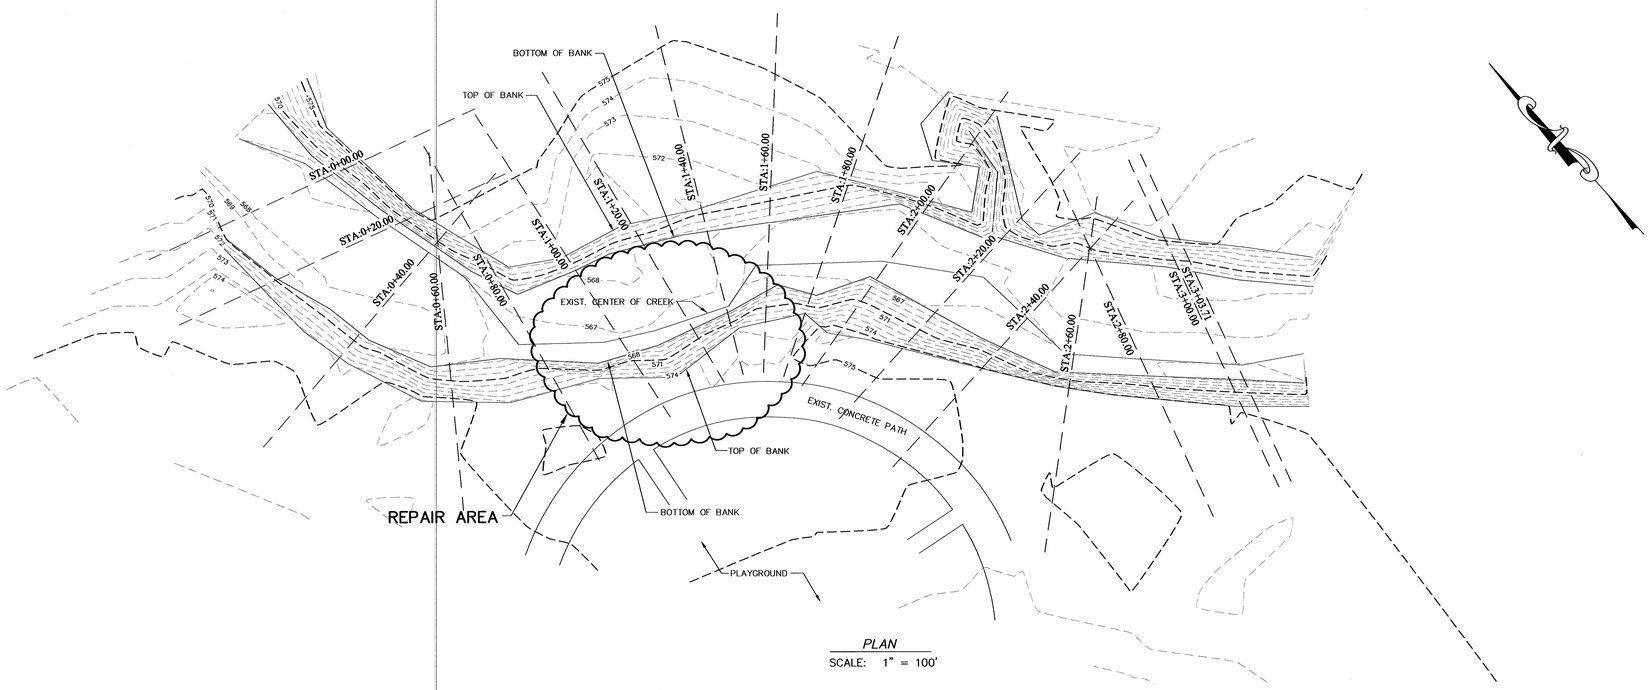

PLAN

SCALE: 1" = 100'

Concord NORTH CAROLINA High Performance Living

PREPARED BY
ENGINEERING DEPARTMENT
CITY OF CONCORD
P.O. BOX 308
CONCORD N.C. 28026
(704) 920-5425

NORTH CAROLINA PROFESSIONAL SEAL 19754 ENGINEER SUE HYDE 3/11/2020

Engineer's Seal

Surveyor's Seal

THREE MILE BRANCH SPOT STABILIZATION
McGEE PARK
PLAN
PROJECT # : 2018-021

REV. #	DATE	DESCRIPTION	BY

DESIGNED BY: XXX
DRAWN BY: EES
CHECKED BY: X
SCALE: AS SHOWN
DATE: DEC. 12 2018
PROJECT NUMBER: 2018-021
SHEET: X OF: X