Book 50 Pg 84

I, JOSEPH E. WHALEY JR., STATE THAT THIS PLAT WAS DRAWN UNDER MY SUPERVISION FROM AN ACTUAL SURVEY MADE UNDER MY SUPERVISION (DEED DESCRIPTION RECORDED IN BOOK 4999, PAGE 270; THAT THE RATIO OF PRECISION AS CALCULATED IS IN EXCESS OF 1:10000 WITH A MAXIMUM FIELD ERROR OF ANGULAR CLOSURE OF 7 1/2 SEC. PER ANGLE; THAT THIS PLAT IS OF A SURVEY THAT CREATES A SUBDIVISION OF LAND WITHIN THE AREA OF A COUNTY OR MUNICIPALITY THAT HAS AN ORDINANCE THAT REGULATES PARCELS OF LAND; THAT THIS PLAT WAS PREPARED IN ACCORDANCE WITH G.S.47-30 AS AMENDED. WITNESS MY ORIGINAL SIGNATURE, REGISTRATION NUMBER AND SEAL THIS 18 DAY OF Sep ,A.D.,2006.

NORTH CAROLINA PROFESSIONAL SEAL L-3054 LAND SURVEYOR JOSEPH E. WHALEY JR.

STATE OF NORTH CAROLINA
COUNTY OF CABARRUS

I Jonathan Marshall, REVIEW OFFICER OF CABARRUS COUNTY, CERTIFY THAT THE MAP OR PLAT TO WHICH THIS CERTIFICATION IS AFFIXED MEETS ALL STATUTORY REQUIREMENTS FOR RECORDING.

Jonathan Marshall
by David Whitley 10/2/2006
REVIEW OFFICER DATE

CERTIFICATE OF STREETS, WATER AND SEWER SYSTEM APPROVAL AND OTHER IMPROVEMENTS

(C) I HEREBY CERTIFY THAT ALL STREETS, STORM DRAINAGE SYSTEMS, WATER AND SEWER SYSTEMS AND OTHER IMPROVEMENTS HAVE BEEN DESIGNED AND INSTALLED, OR THEIR INSTALLATION GUARANTEED, IN AN ACCEPTABLE MANNER AND ACCORDING TO SPECIFICATION AND STANDARDS OF CONCORD AND THE STATE OF NORTH CAROLINA IN THE CANNON CROSSING SUBDIVISION.

9/29/06 Sue Hyde
DATE DIRECTOR OF ENGINEERING

(D) ~~I HEREBY CERTIFY THAT THE ELECTRIC DISTRIBUTION SYSTEM HAS BEEN DESIGNED AND INSTALLED IN AN ACCEPTABLE MANNER AND IN ACCORDANCE WITH THE SUBDIVISION REGULATIONS OF THE CITY OF CONCORD IN THE CANNON CROSSING SUBDIVISION.~~

~~DATE DIRECTOR OF ELECTRICAL SYSTEMS~~

(E) IT IS HEREBY CERTIFIED THAT THIS PLAT IS IN COMPLIANCE WITH THE SUBDIVISION REGULATIONS OF THE CITY OF CONCORD, AND THEREFORE THIS PLAT HAS BEEN APPROVED BY THE CONCORD CITY COUNCIL, OR THEIR DESIGNATED REVIEW COMMITTEE, SUBJECT TO ITS BEING RECORDED WITH THE CABARRUS COUNTY REGISTER OF DEEDS WITHIN 30 DAYS OF THE DATE BELOW.

10-2-06 Margaret Pearson
DATE DIRECTOR OF DEVELOPMENT SERVICES

F. CERTIFICATE OF FEE PAYMENT

I HEREBY CERTIFY THAT ALL FEES FOR THE CANNON CROSSING MAP 2 HAS BEEN PAID, OR THAT THE FEES ARE NOT APPLICABLE.

9-29-06 Dan Hise
DATE FINANCE DIRECTOR

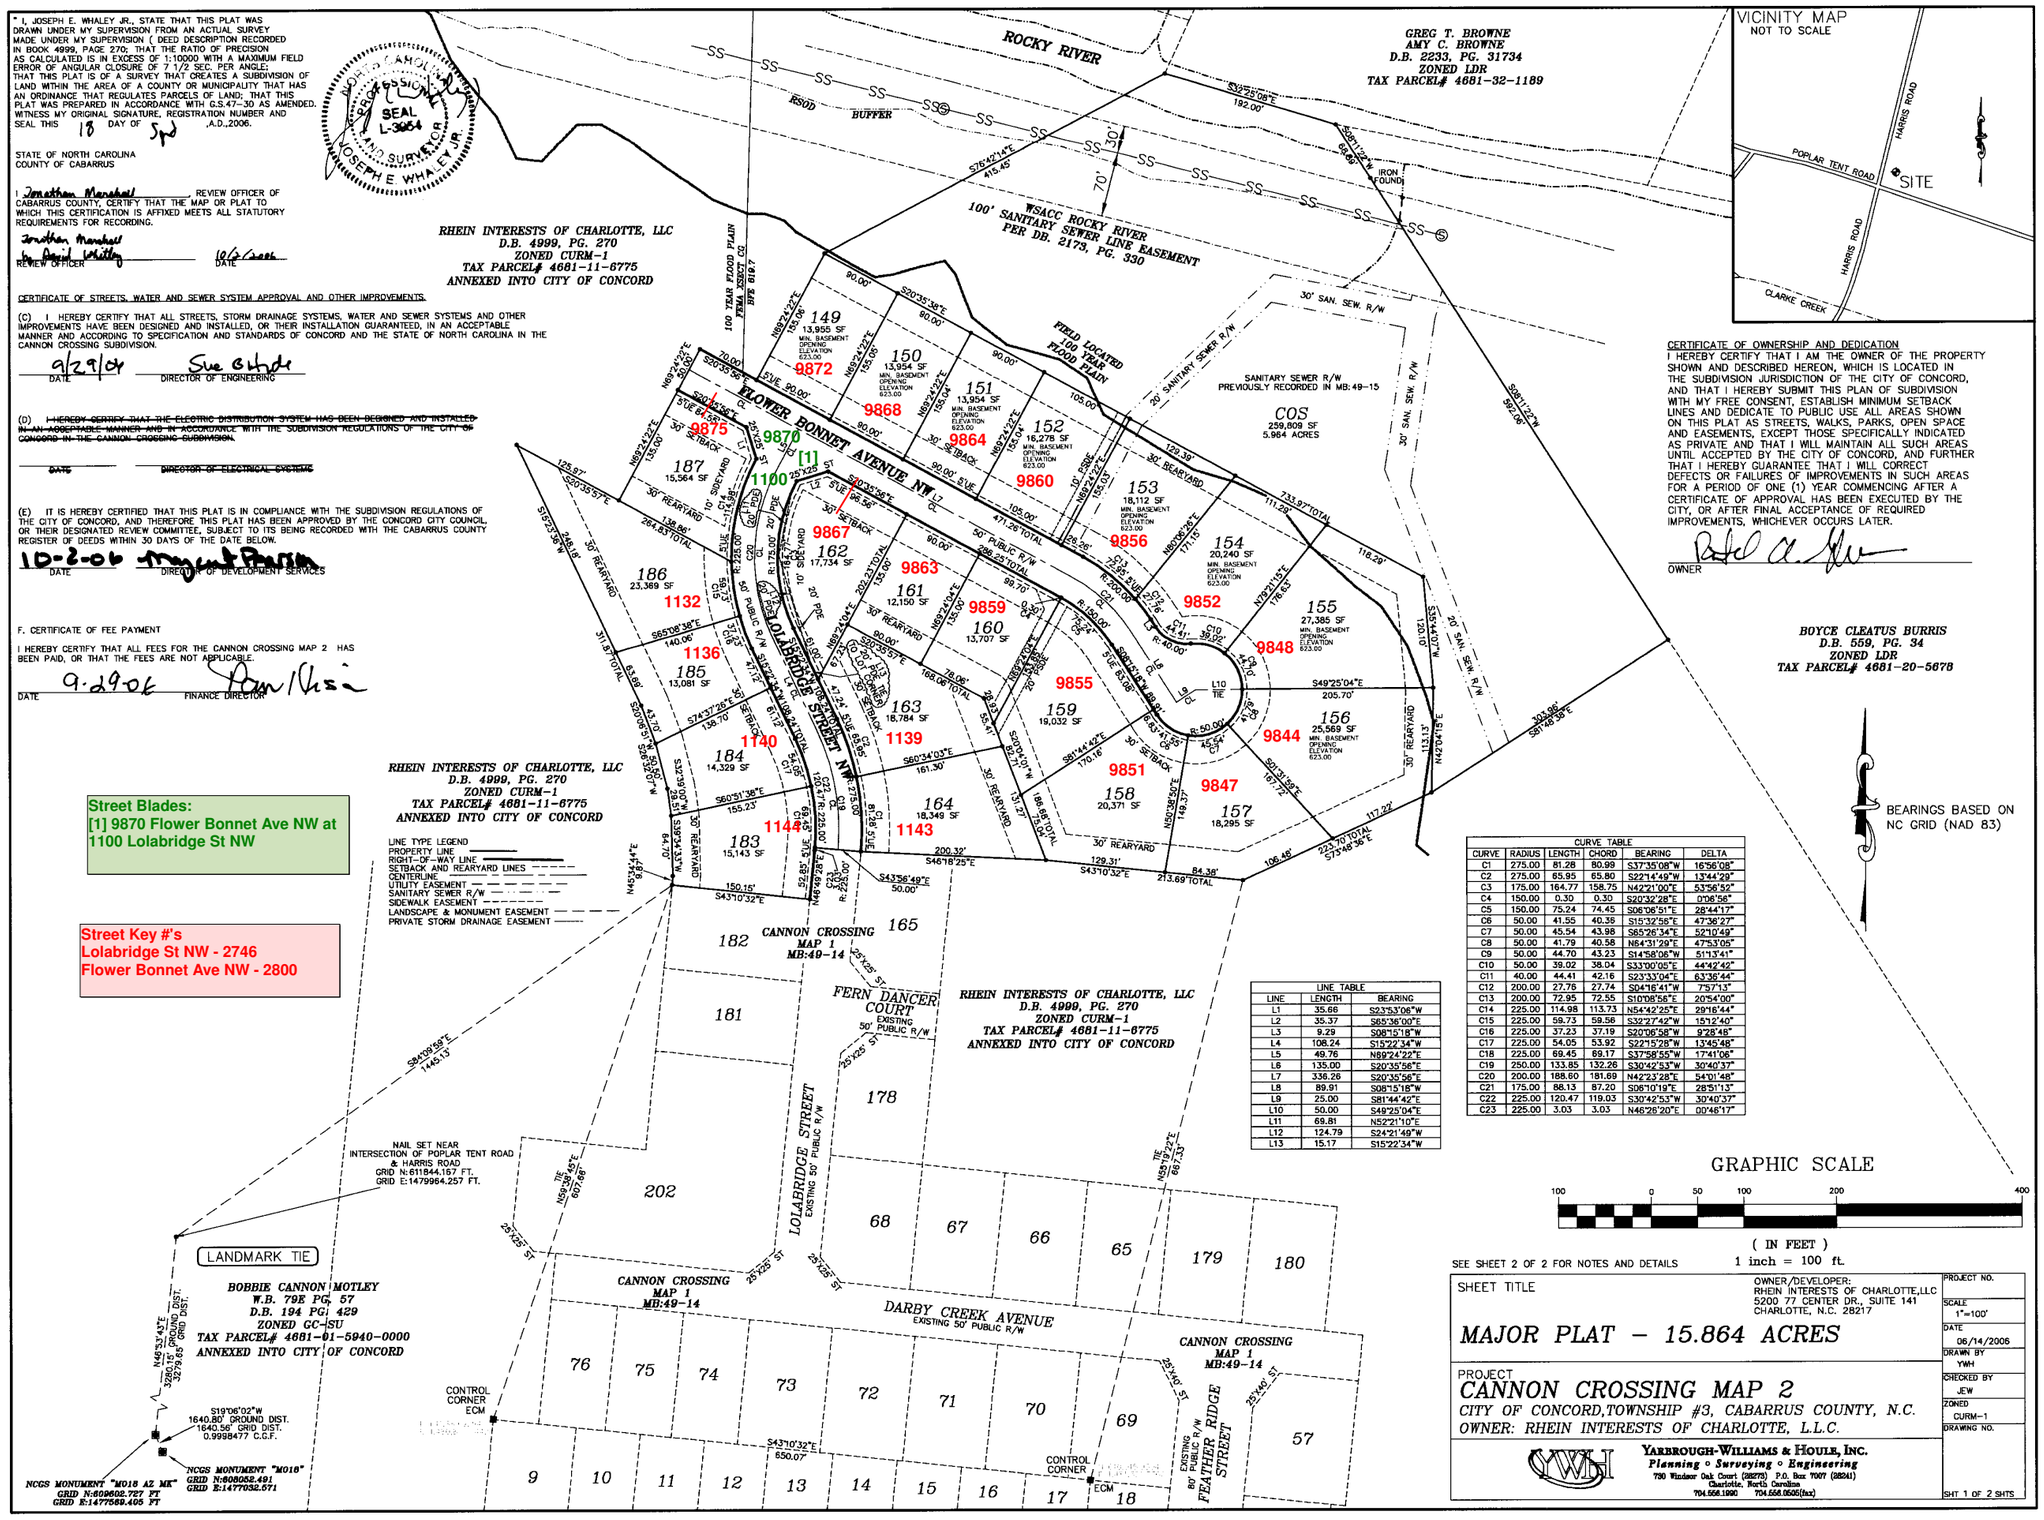

Street Blades:
[1] 9870 Flower Bonnet Ave NW at 1100 Lolabridge St NW

Street Key #'s
Lolabridge St NW - 2746
Flower Bonnet Ave NW - 2800

LINE TYPE LEGEND
PROPERTY LINE
RIGHT-OF-WAY LINE
SETBACK AND REARYARD LINES
CENTERLINE
UTILITY EASEMENT
SANITARY SEWER R/W
SIDEWALK EASEMENT
LANDSCAPE & MONUMENT EASEMENT
PRIVATE STORM DRAINAGE EASEMENT

CERTIFICATE OF OWNERSHIP AND DEDICATION

I HEREBY CERTIFY THAT I AM THE OWNER OF THE PROPERTY SHOWN AND DESCRIBED HEREON, WHICH IS LOCATED IN THE SUBDIVISION JURISDICTION OF THE CITY OF CONCORD, AND THAT I HEREBY SUBMIT THIS PLAN OF SUBDIVISION WITH MY FREE CONSENT, ESTABLISH MINIMUM SETBACK LINES AND DEDICATE TO PUBLIC USE ALL AREAS SHOWN ON THIS PLAT AS STREETS, WALKS, PARKS, OPEN SPACE AND EASEMENTS, EXCEPT THOSE SPECIFICALLY INDICATED AS PRIVATE AND THAT I WILL MAINTAIN ALL SUCH AREAS UNTIL ACCEPTED BY THE CITY OF CONCORD, AND FURTHER THAT I HEREBY GUARANTEE THAT I WILL CORRECT DEFECTS OR FAILURES OF IMPROVEMENTS IN SUCH AREAS FOR A PERIOD OF ONE (1) YEAR COMMENCING AFTER A CERTIFICATE OF APPROVAL HAS BEEN EXECUTED BY THE CITY, OR AFTER FINAL ACCEPTANCE OF REQUIRED IMPROVEMENTS, WHICHEVER OCCURS LATER.

OWNER

LINE TABLE

LINE	LENGTH	BEARING
L1	35.66	S23°53'06"W
L2	35.37	S65°36'00"E
L3	9.29	S08°15'18"W
L4	108.24	S15°22'34"W
L5	49.76	N59°24'22"E
L6	135.00	S20°35'56"E
L7	336.26	S20°35'56"E
L8	89.91	S08°15'18"W
L9	25.00	S81°44'42"E
L10	50.00	S49°25'04"E
L11	69.81	N52°21'10"E
L12	124.79	S24°21'49"W
L13	15.17	S15°22'34"W

CURVE TABLE

CURVE	RADIUS	LENGTH	CHORD	BEARING	DELTA
C1	275.00	81.28	80.99	S37°35'08"W	16°56'08"
C2	275.00	65.95	65.80	S22°14'49"W	13°44'29"
C3	175.00	164.77	158.75	N42°21'00"E	53°56'52"
C4	150.00	0.30	0.30	S20°32'28"E	0°06'56"
C5	150.00	75.24	74.45	S06°06'51"E	28°44'17"
C6	50.00	41.55	40.35	S15°32'55"E	47°36'27"
C7	50.00	45.54	43.98	S63°26'34"E	52°10'49"
C8	50.00	41.79	40.58	N64°31'29"E	47°53'05"
C9	50.00	44.70	43.23	S14°58'06"W	51°13'41"
C10	50.00	39.02	38.04	S33°00'05"E	44°42'42"
C11	40.00	44.41	42.16	S23°33'04"E	63°36'44"
C12	200.00	27.76	27.74	S04°16'41"W	7°57'13"
C13	200.00	72.95	72.55	S10°08'58"E	20°54'00"
C14	225.00	114.98	113.73	N54°42'25"E	29°16'44"
C15	225.00	59.73	59.56	S32°27'42"W	15°12'40"
C16	225.00	37.23	37.19	S20°06'58"W	9°28'48"
C17	225.00	54.05	53.92	S22°15'28"W	13°45'48"
C18	225.00	69.45	69.17	S37°58'55"W	17°41'06"
C19	250.00	133.85	132.26	S30°42'53"W	30°40'37"
C20	200.00	188.60	181.69	N42°23'28"E	54°01'48"
C21	175.00	88.13	87.20	S06°10'19"E	28°51'13"
C22	225.00	120.47	119.03	S30°42'53"W	30°40'37"
C23	225.00	3.03	3.03	N46°28'20"E	00°46'17"

GRAPHIC SCALE
100 0 50 100 200 400
(IN FEET)
1 inch = 100 ft.

SEE SHEET 2 OF 2 FOR NOTES AND DETAILS

SHEET TITLE
MAJOR PLAT – 15.864 ACRES

OWNER/DEVELOPER:
RHEIN INTERESTS OF CHARLOTTE,LLC
5200 77 CENTER DR., SUITE 141
CHARLOTTE, N.C. 28217

PROJECT
CANNON CROSSING MAP 2
CITY OF CONCORD,TOWNSHIP #3, CABARRUS COUNTY, N.C.
OWNER: RHEIN INTERESTS OF CHARLOTTE, L.L.C.

YARBROUGH-WILLIAMS & HOULE, INC.
Planning ◦ Surveying ◦ Engineering
730 Windsor Oak Court (28273) P.O. Box 7007 (28241)
Charlotte, North Carolina
704.556.1900 704.556.9505(fax)

PROJECT NO.
SCALE 1"=100'
DATE 06/14/2006
DRAWN BY YWH
CHECKED BY JEW
ZONED CURM-1
DRAWING NO.
SHT 1 OF 2 SHTS