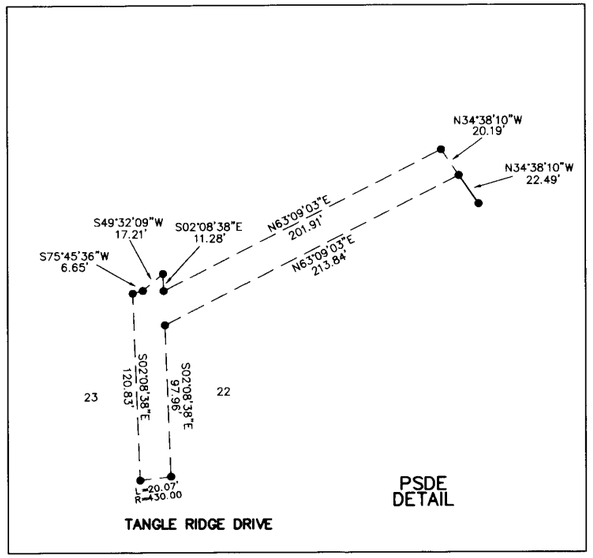

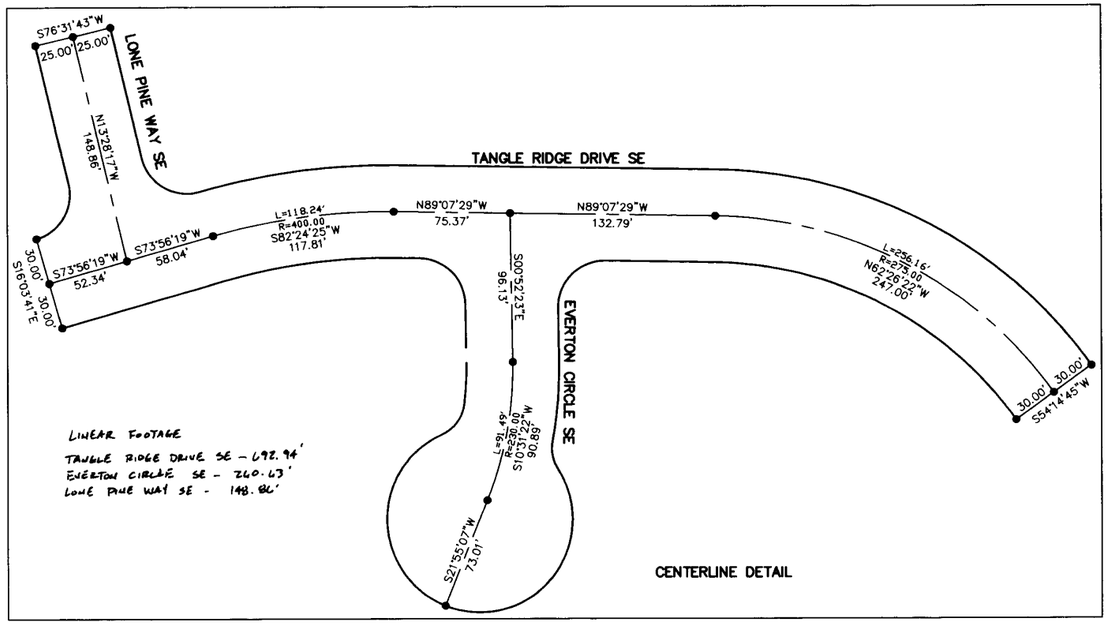

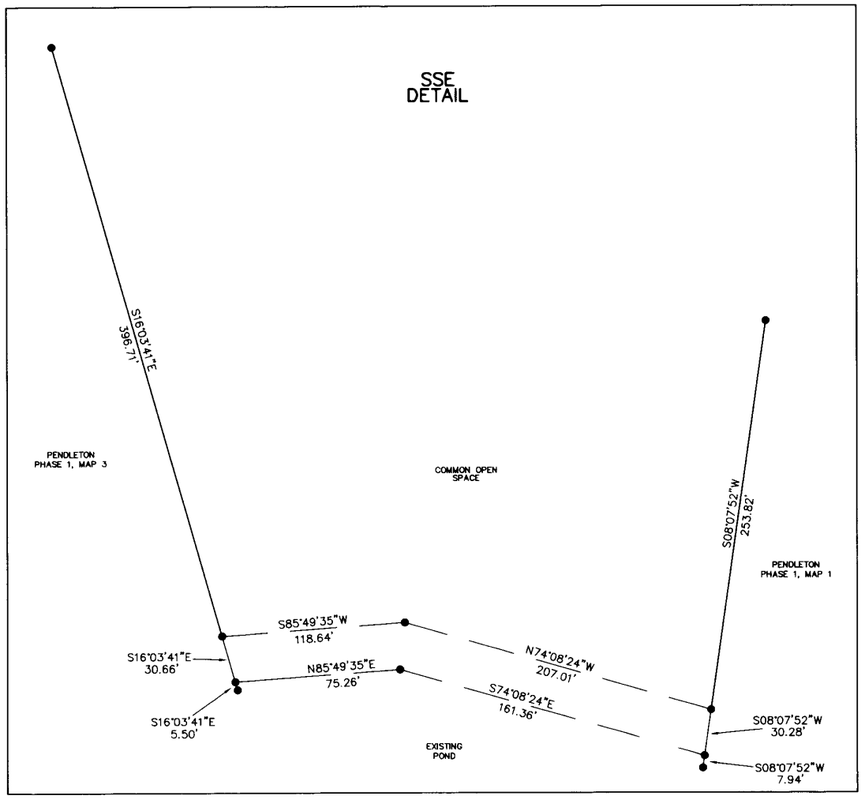

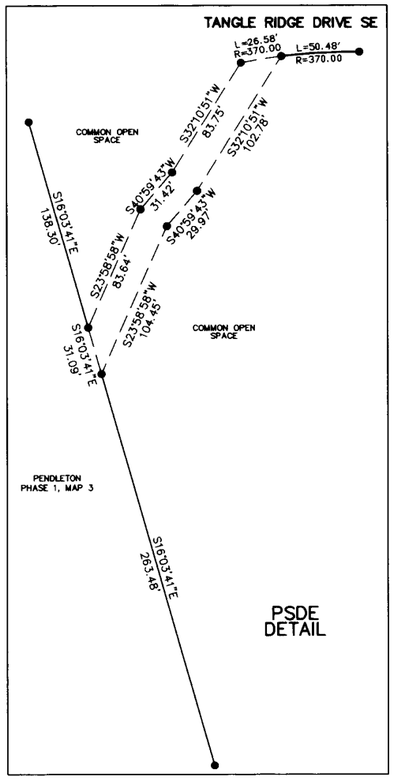

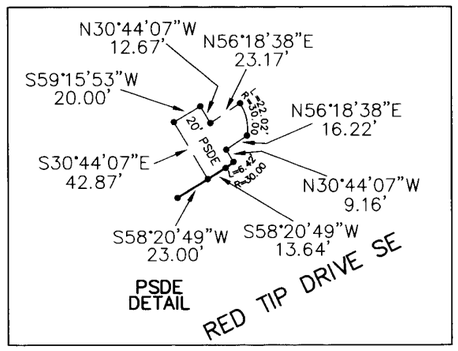

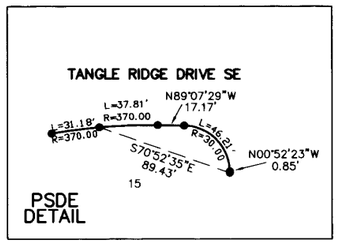

GRAPHIC SCALE

(IN FEET)
1 inch = 60 ft.

PLAT REVIEW OFFICERS CERTIFICATE
(as required bt G.S. 47-30.2)

STATE OF NORTH CAROLINA
COUNTY OF CABARRUS

I, Jonathan Marshall, REVIEW OFFICER OF CABARRUS COUNTY, CERTIFY THAT THE MAP OR PLAT TO WHICH THE CERTIFICATION IS AFFIXED MEETS ALL STATUTORY REQUIREMENTS OF NORTH CAROLINA GENERAL STATUTES FOR RECORDING.

DATE 7/23/08 Jonathan Marshall REVIEW OFFICER
Or Kellen Neal

NORTH CAROLINA PROFESSIONAL SEAL L-3837 LAND SURVEYOR JOHN D. SKIDMORE III

SHEET 3 OF 3

REVISIONS	FINAL PLAT		
	PENDLETON, MAP 2 CITY OF CONCORD CABARRUS COUNTY, NORTH CAROLINA TAX PARCEL 56309232110000 DB 7370-59 OWNER: PENDLETON/CONCORD PARTNERS, LLC 855 SAM NEWELL ROAD SUITE 100, MATTHEWS, NC 28105 PHONE 704-372-0935	APRIL 24, 2008	D.B. 7370 PG. 59
		TAX No. 56309232110000	DRAWN BY: BDS
		SCALE 1" = 60'	DRAWING: PENDLETON-MAP 2
		SKIDMORE SURVEYING, INC. 5343 HIGHWAY 74 WEST MONROE, N.C. 704-289-4855	